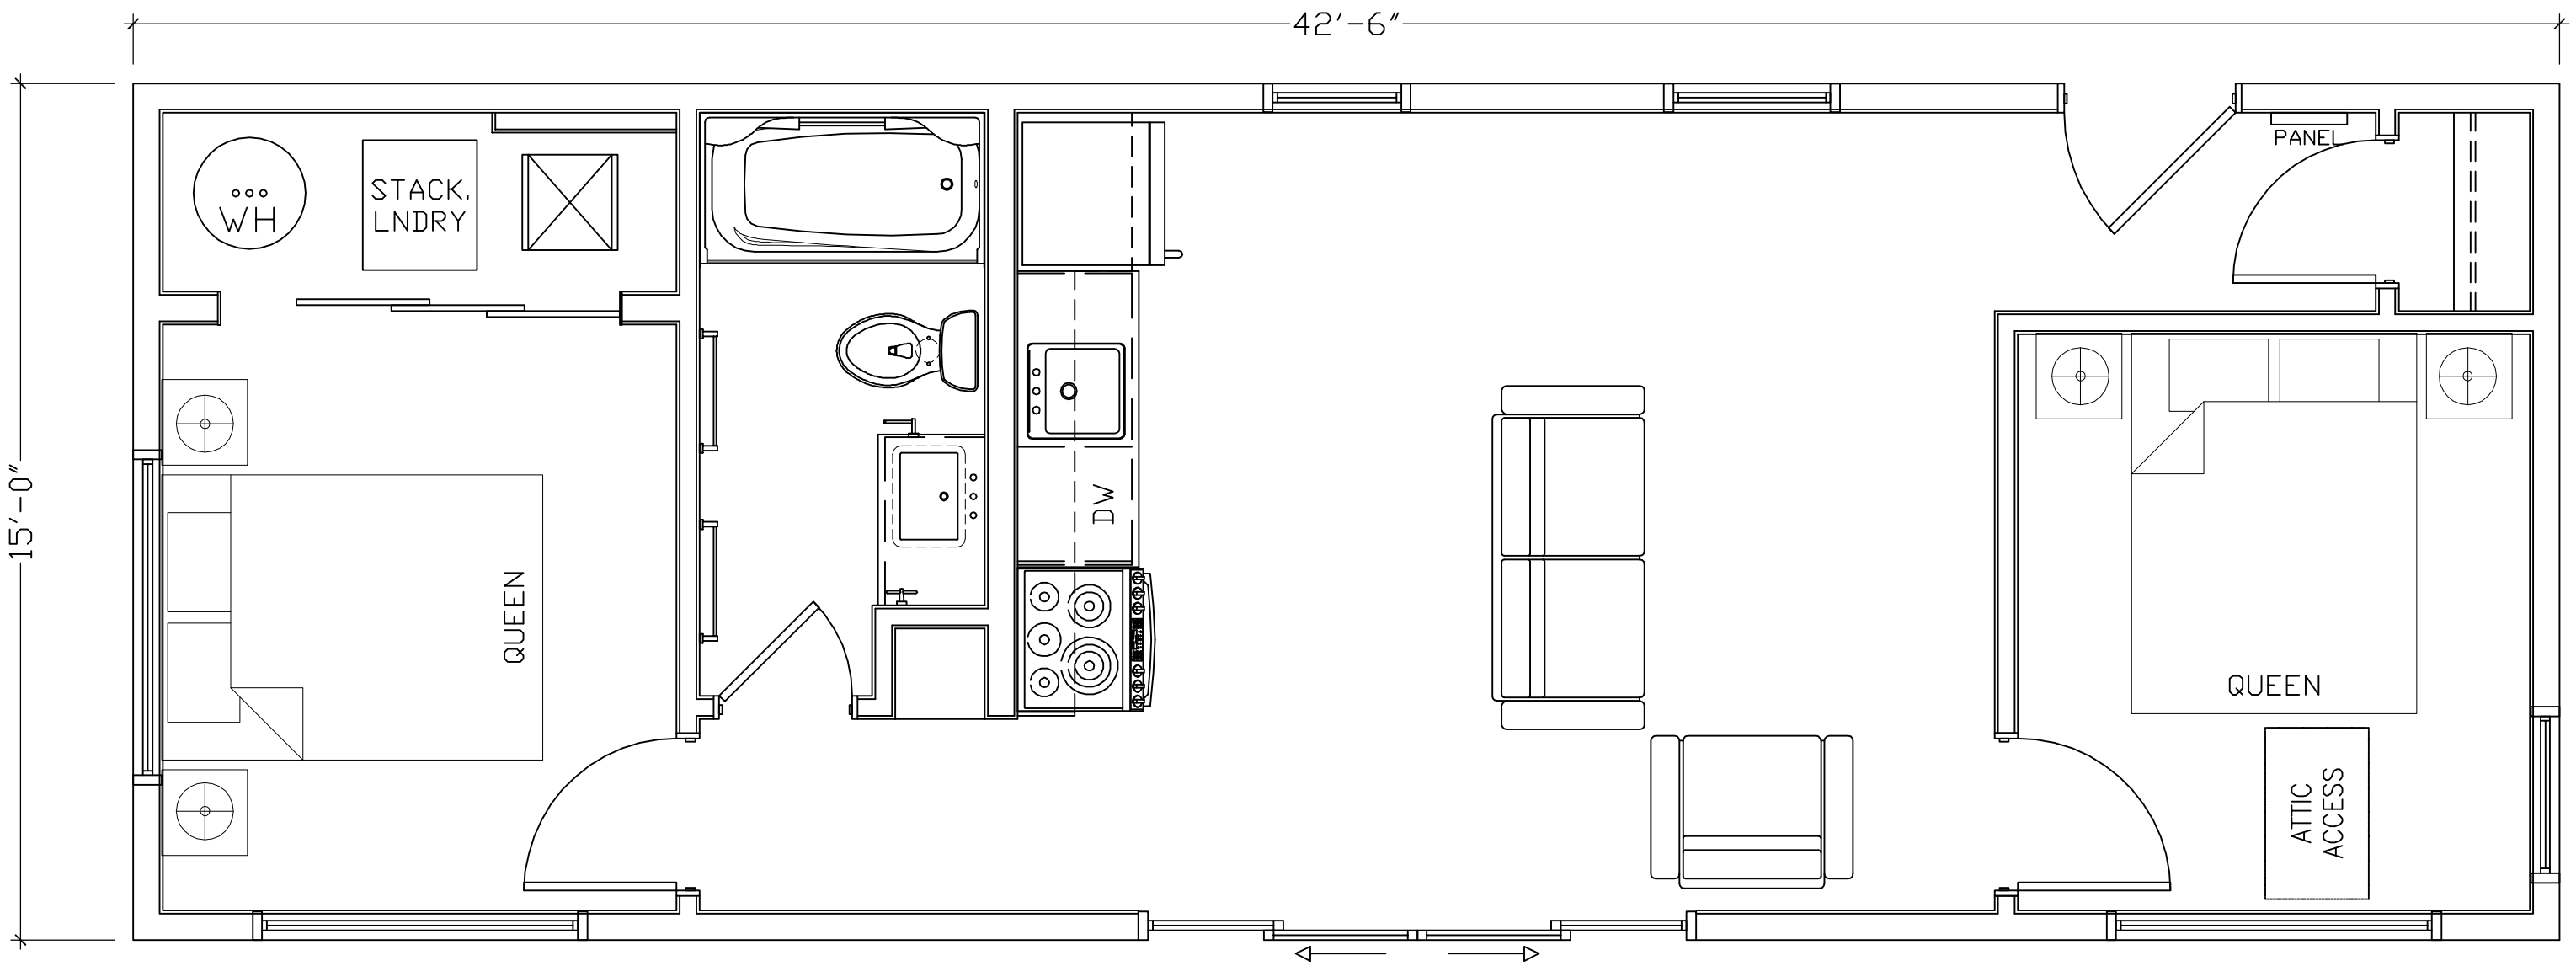
42'-6"
15'-0"
WH
STACK.
LNDRY
QUEEN
DW
PANEL
QUEEN
ATTIC
ACCESS